


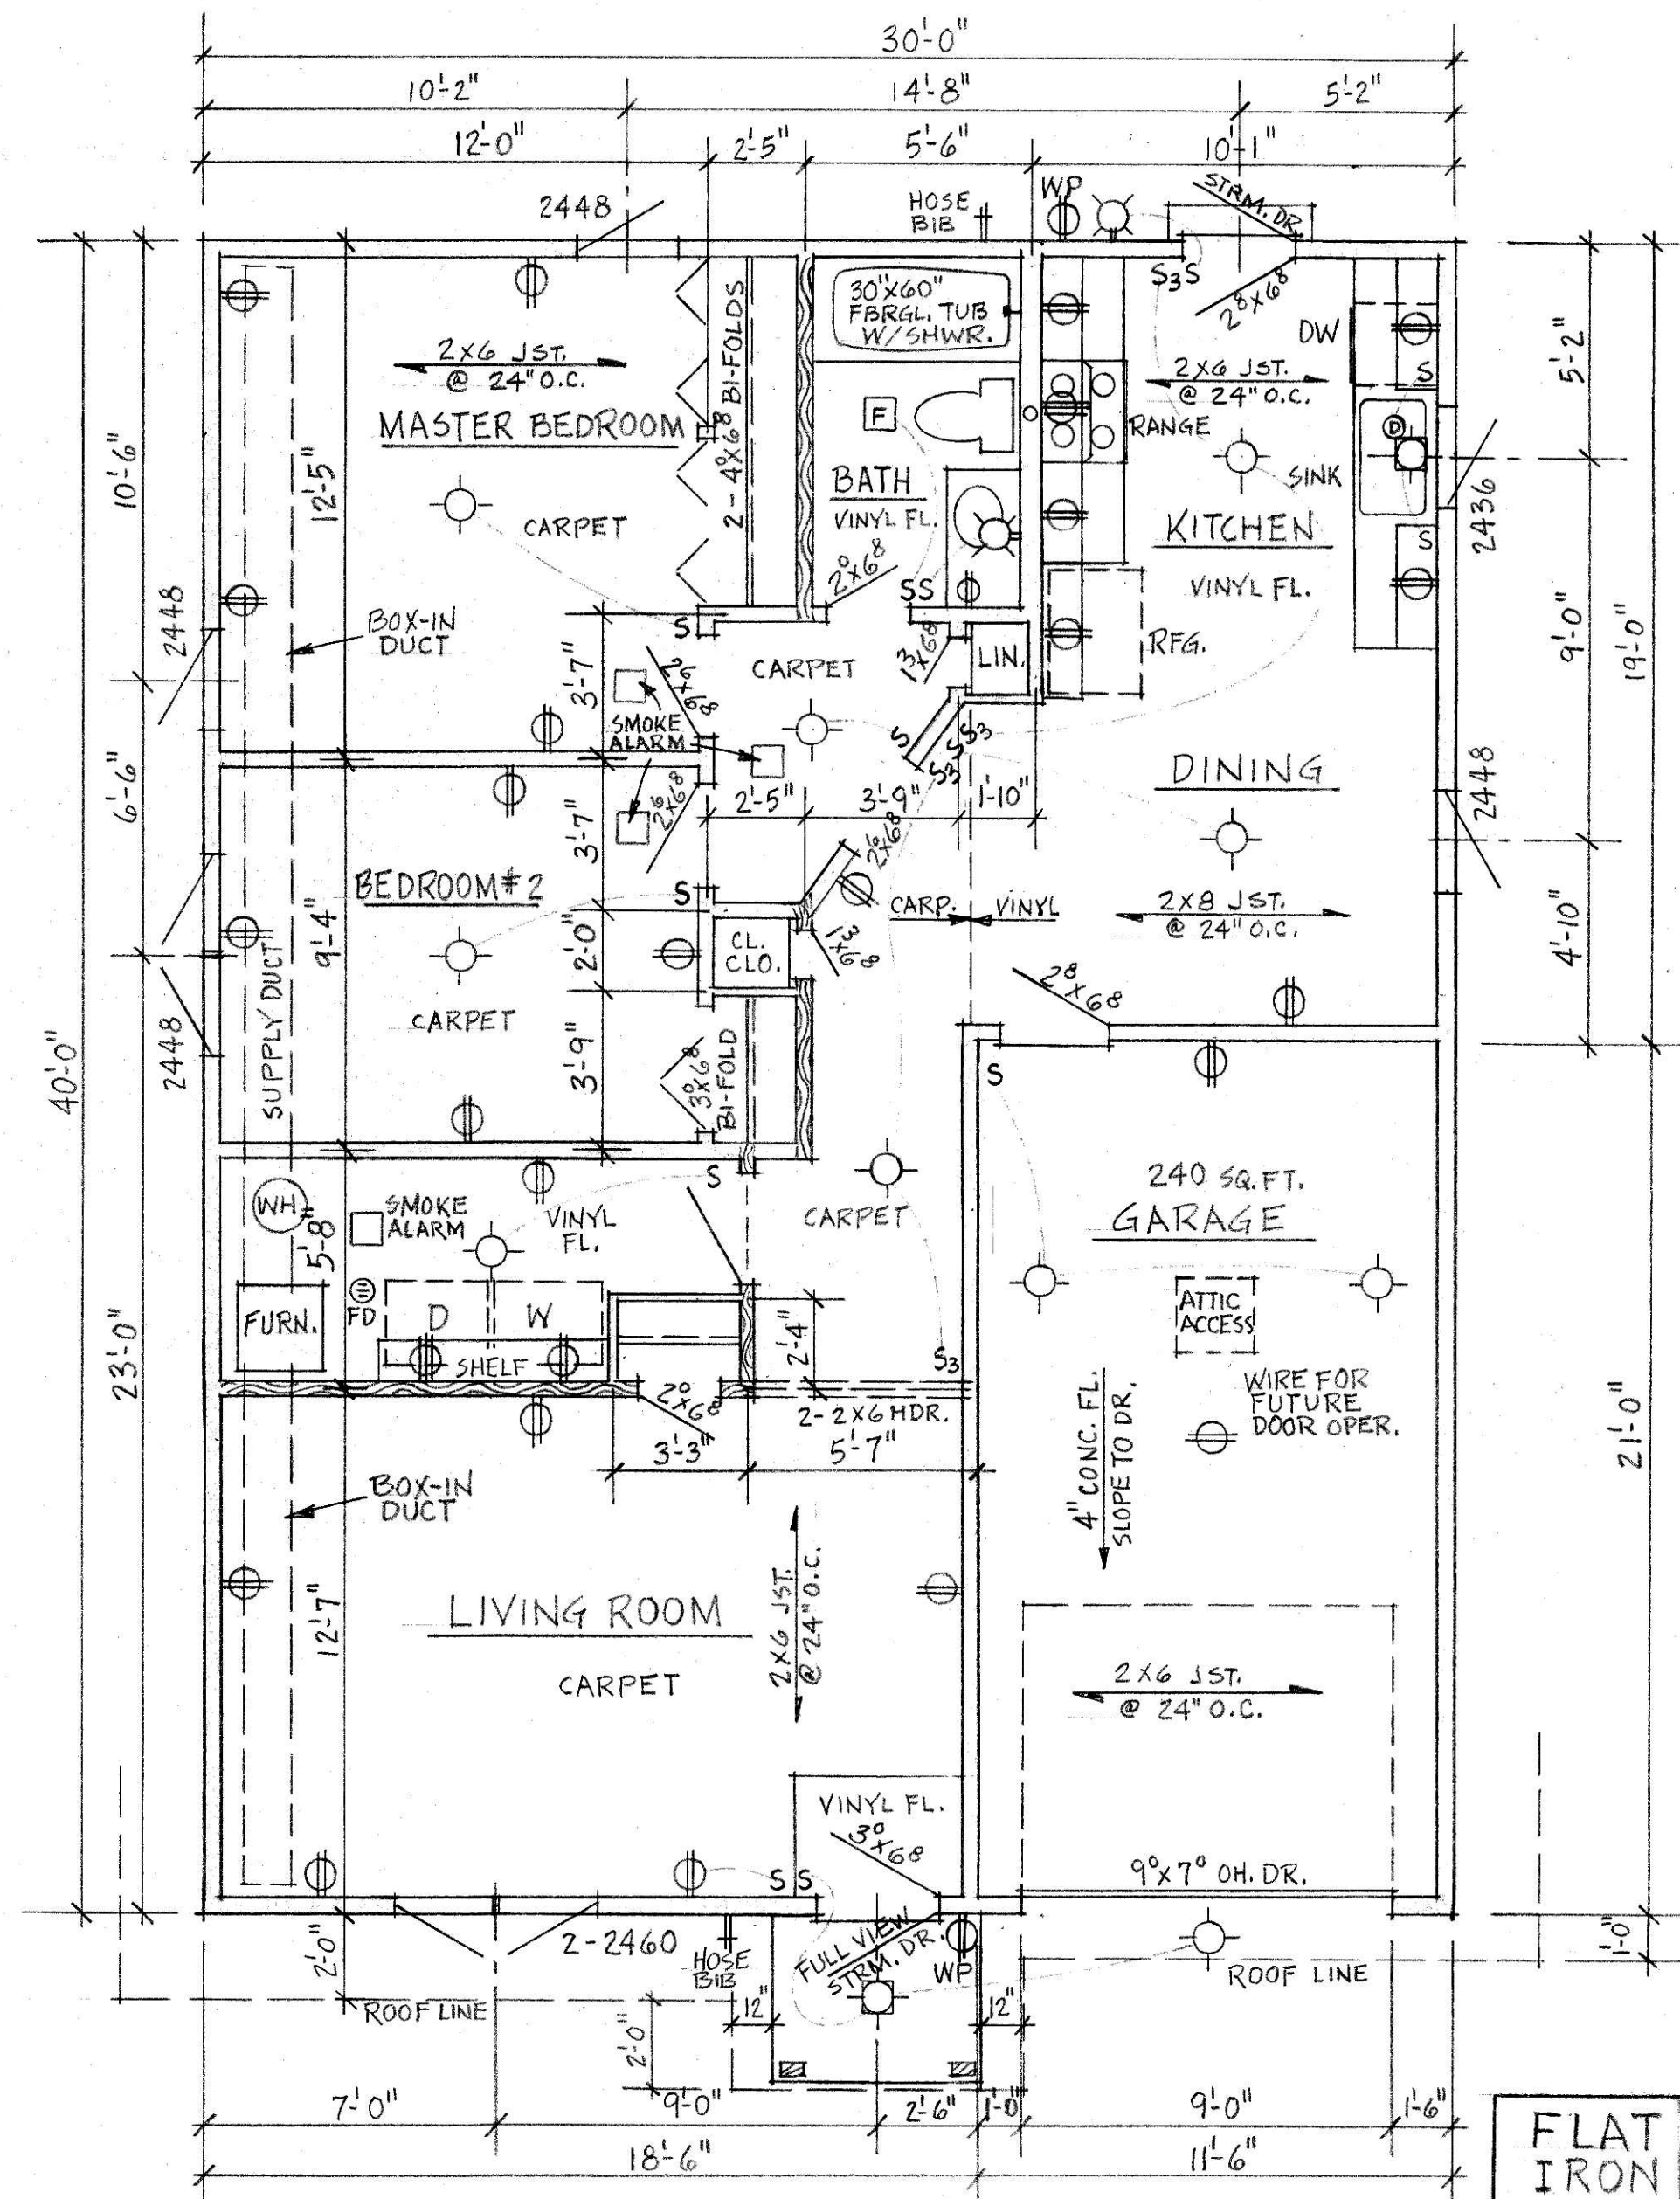
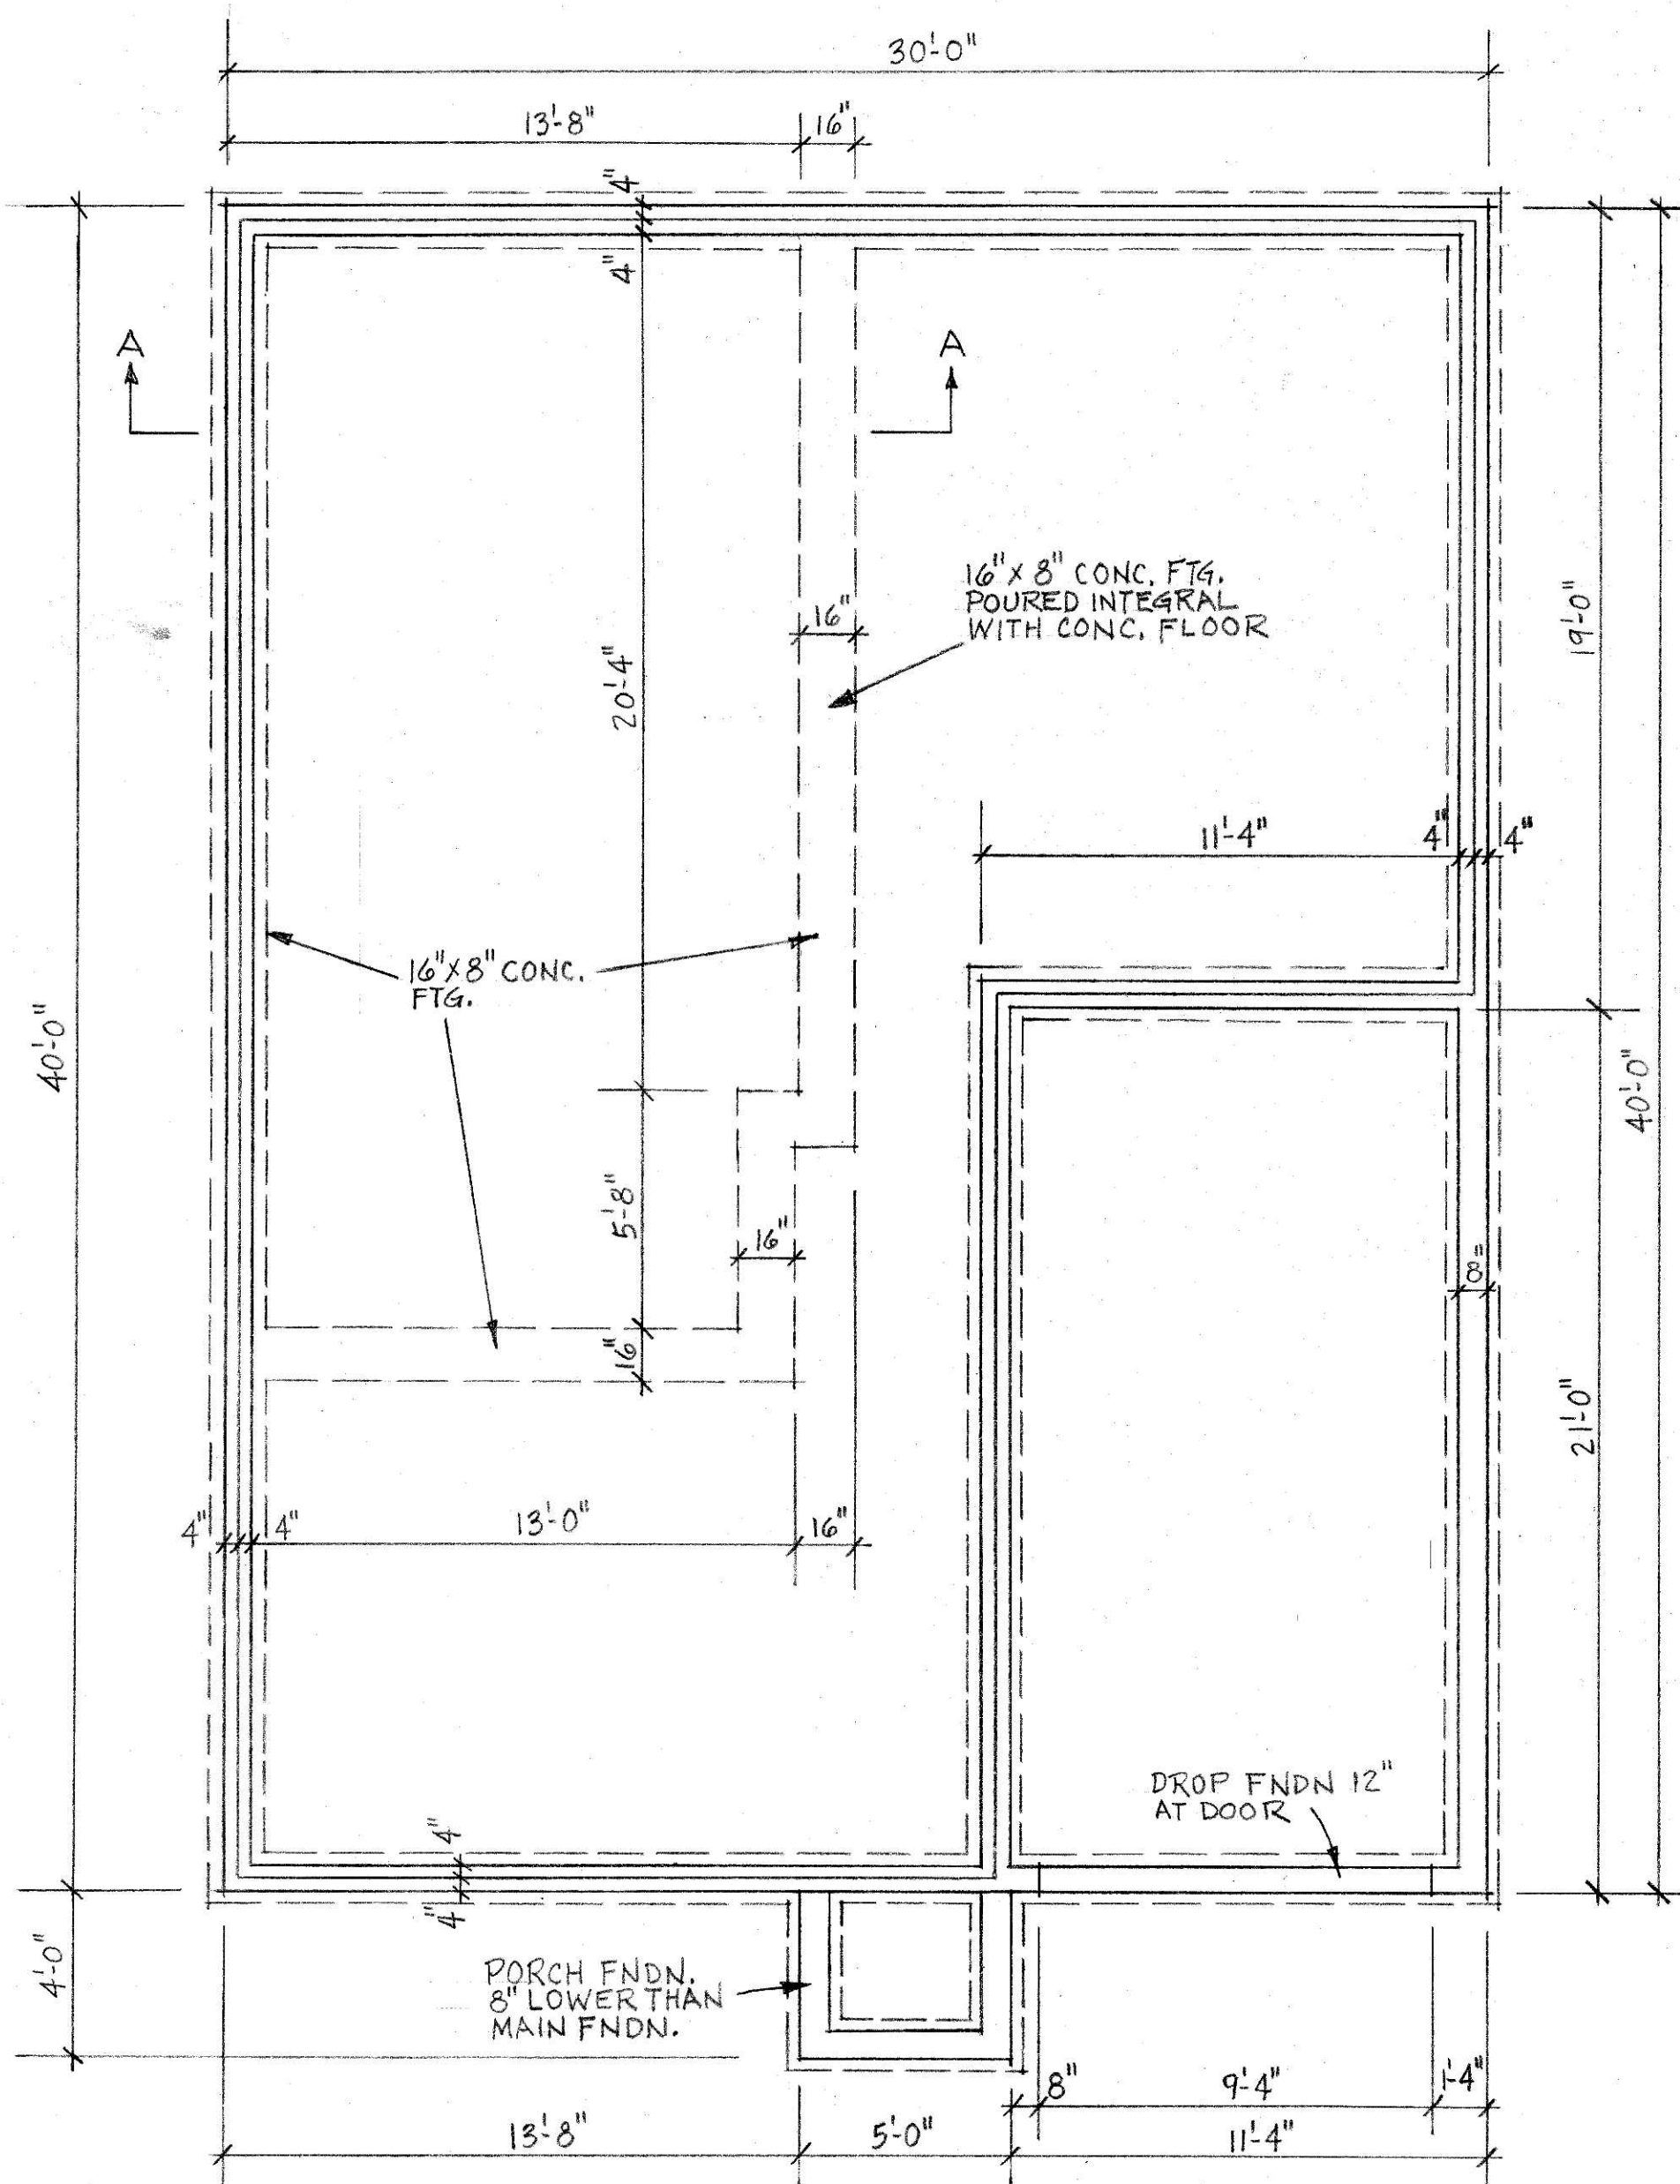
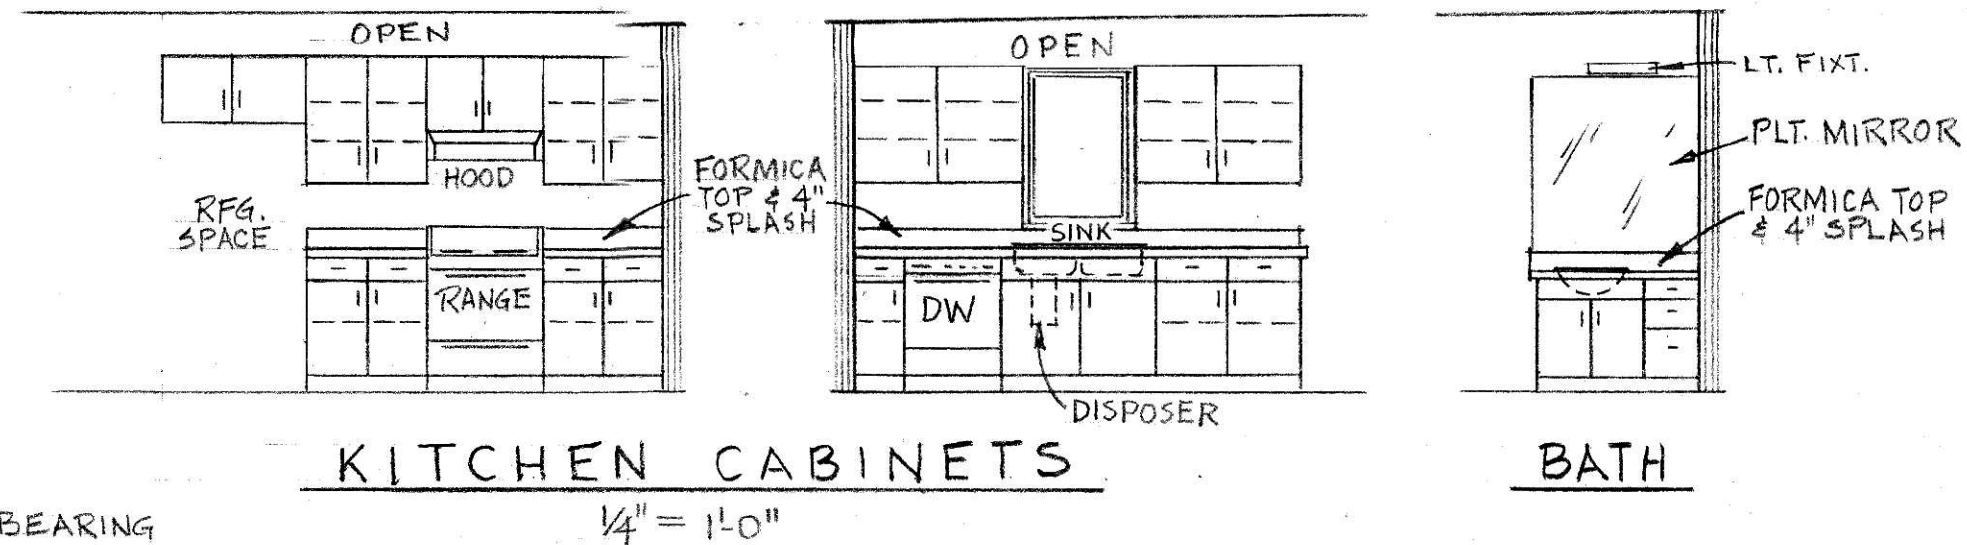


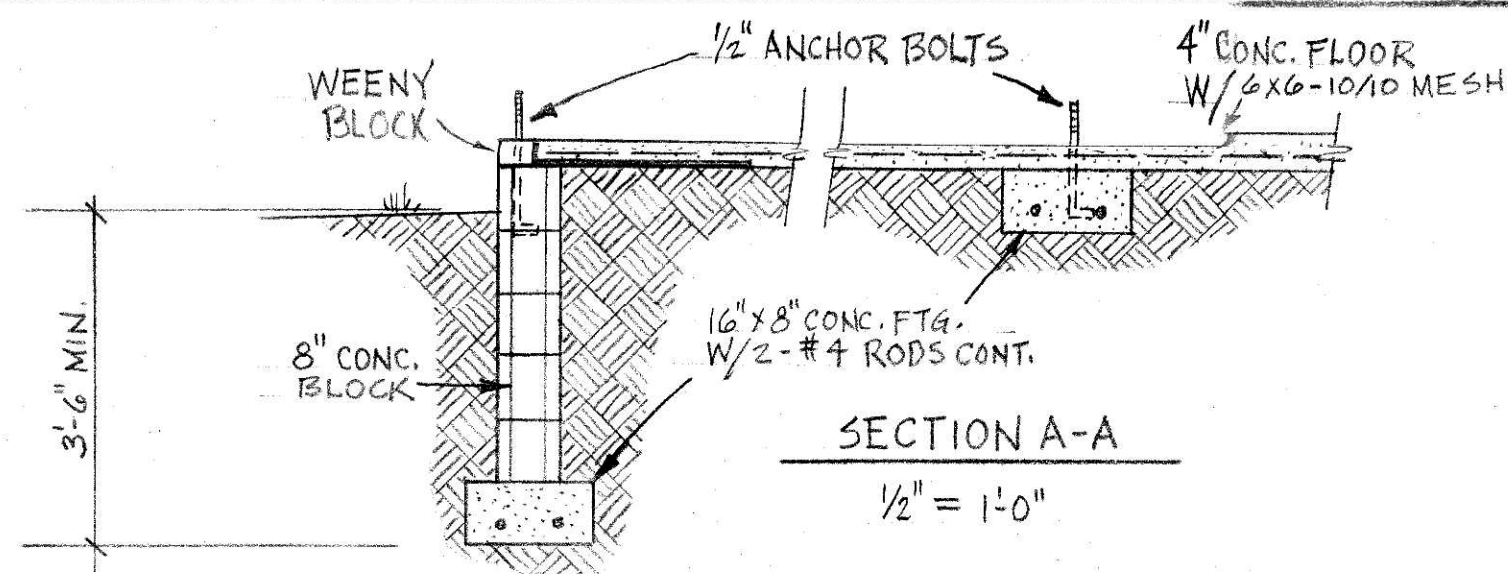


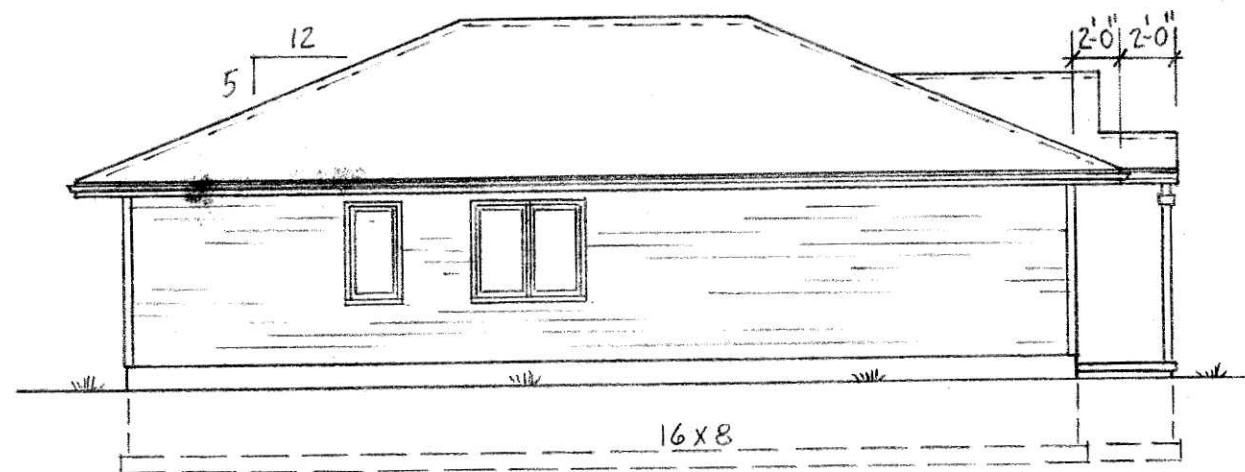


LEFT ELEV.
1/8" = 1'-0"

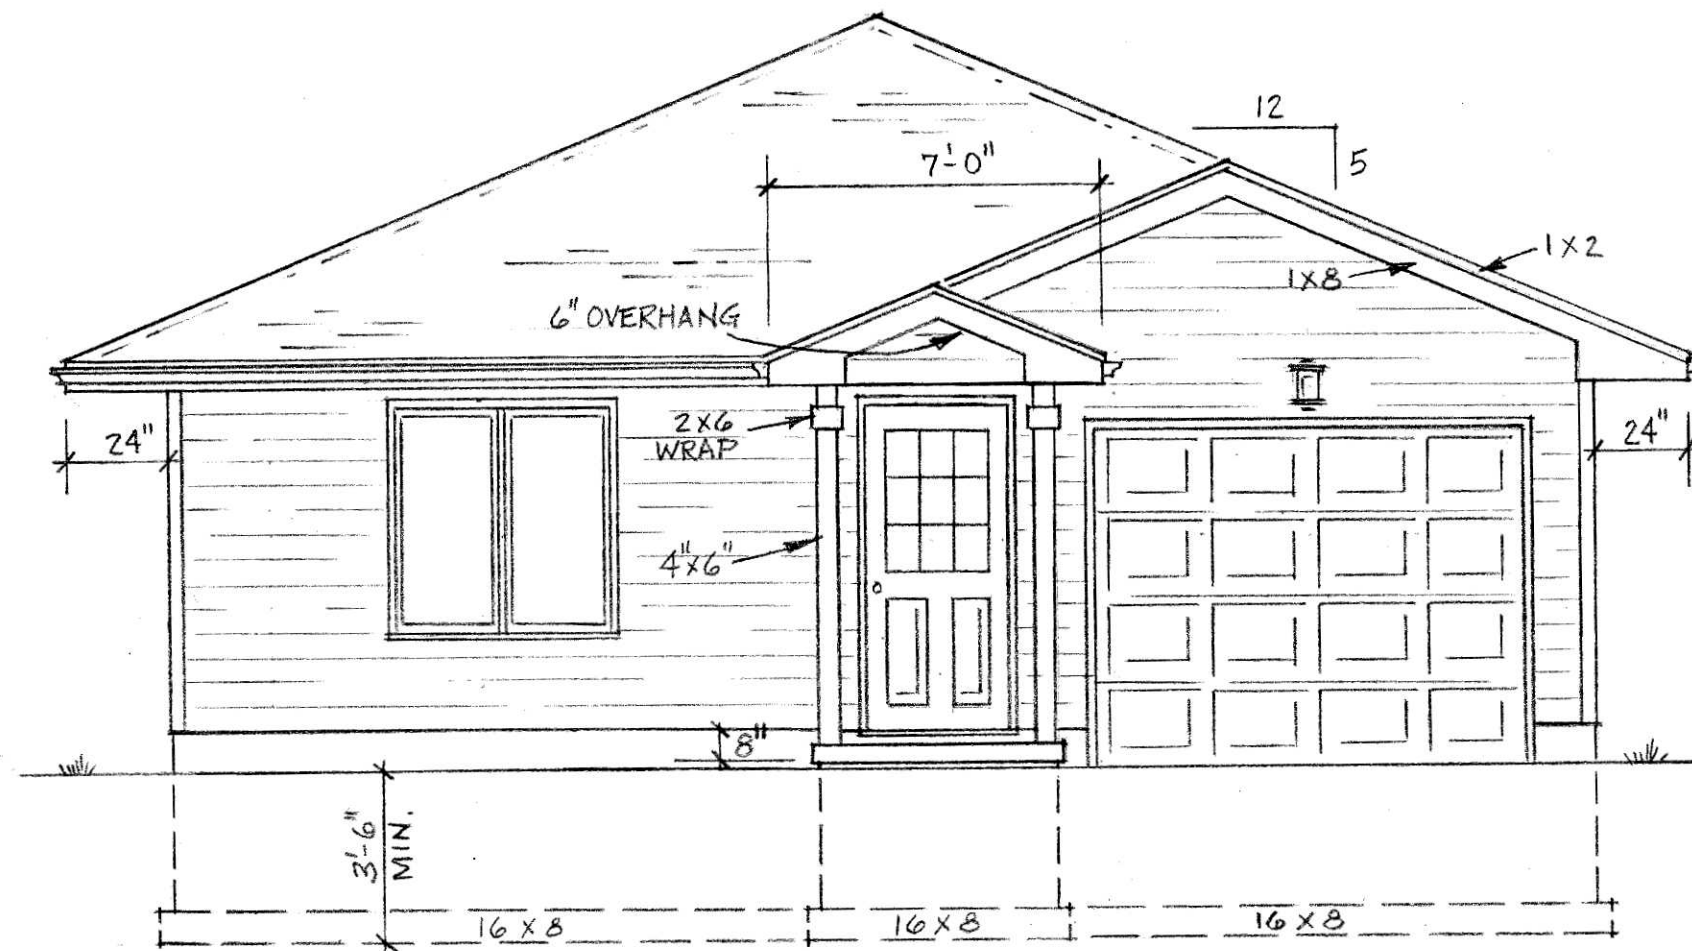


FRONT ELEVATION
1/4" = 1'-0"

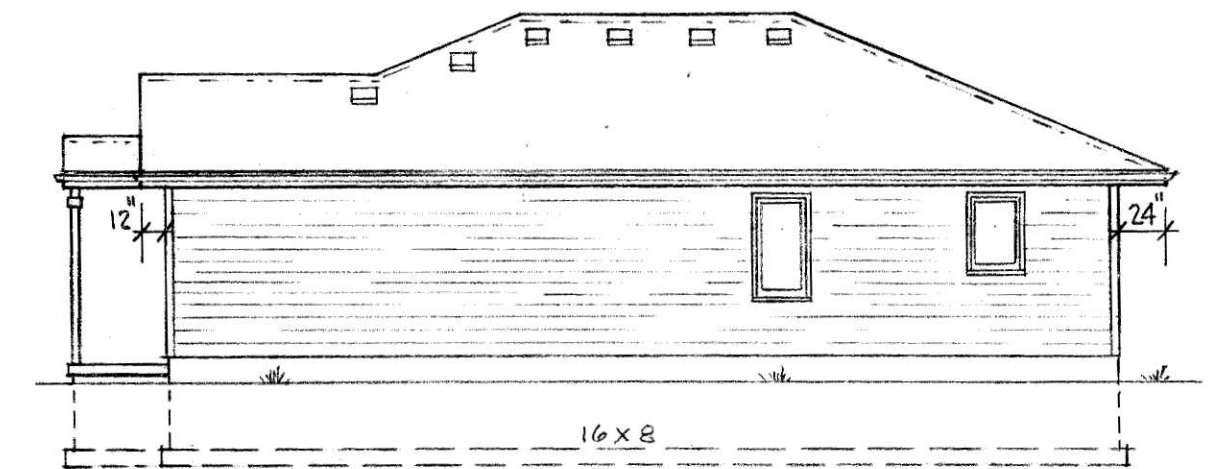

RIGHT ELEV.

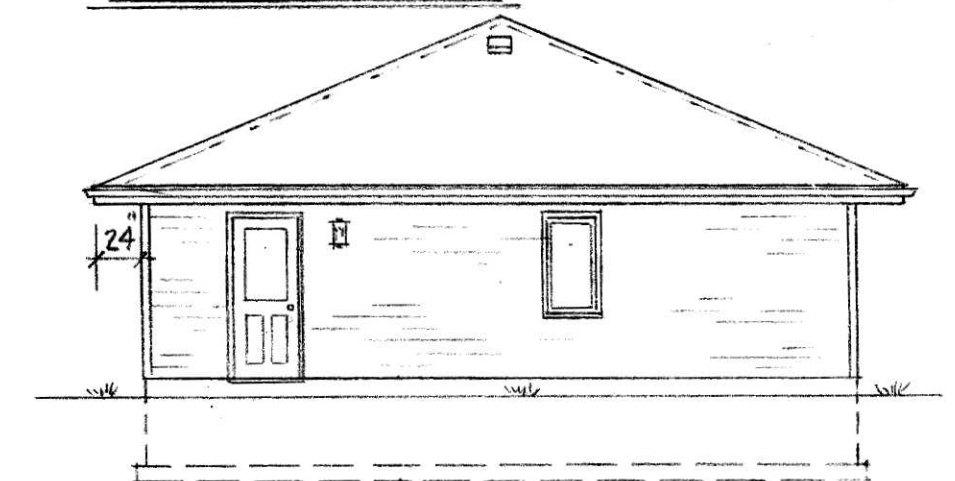

REAR ELEV.

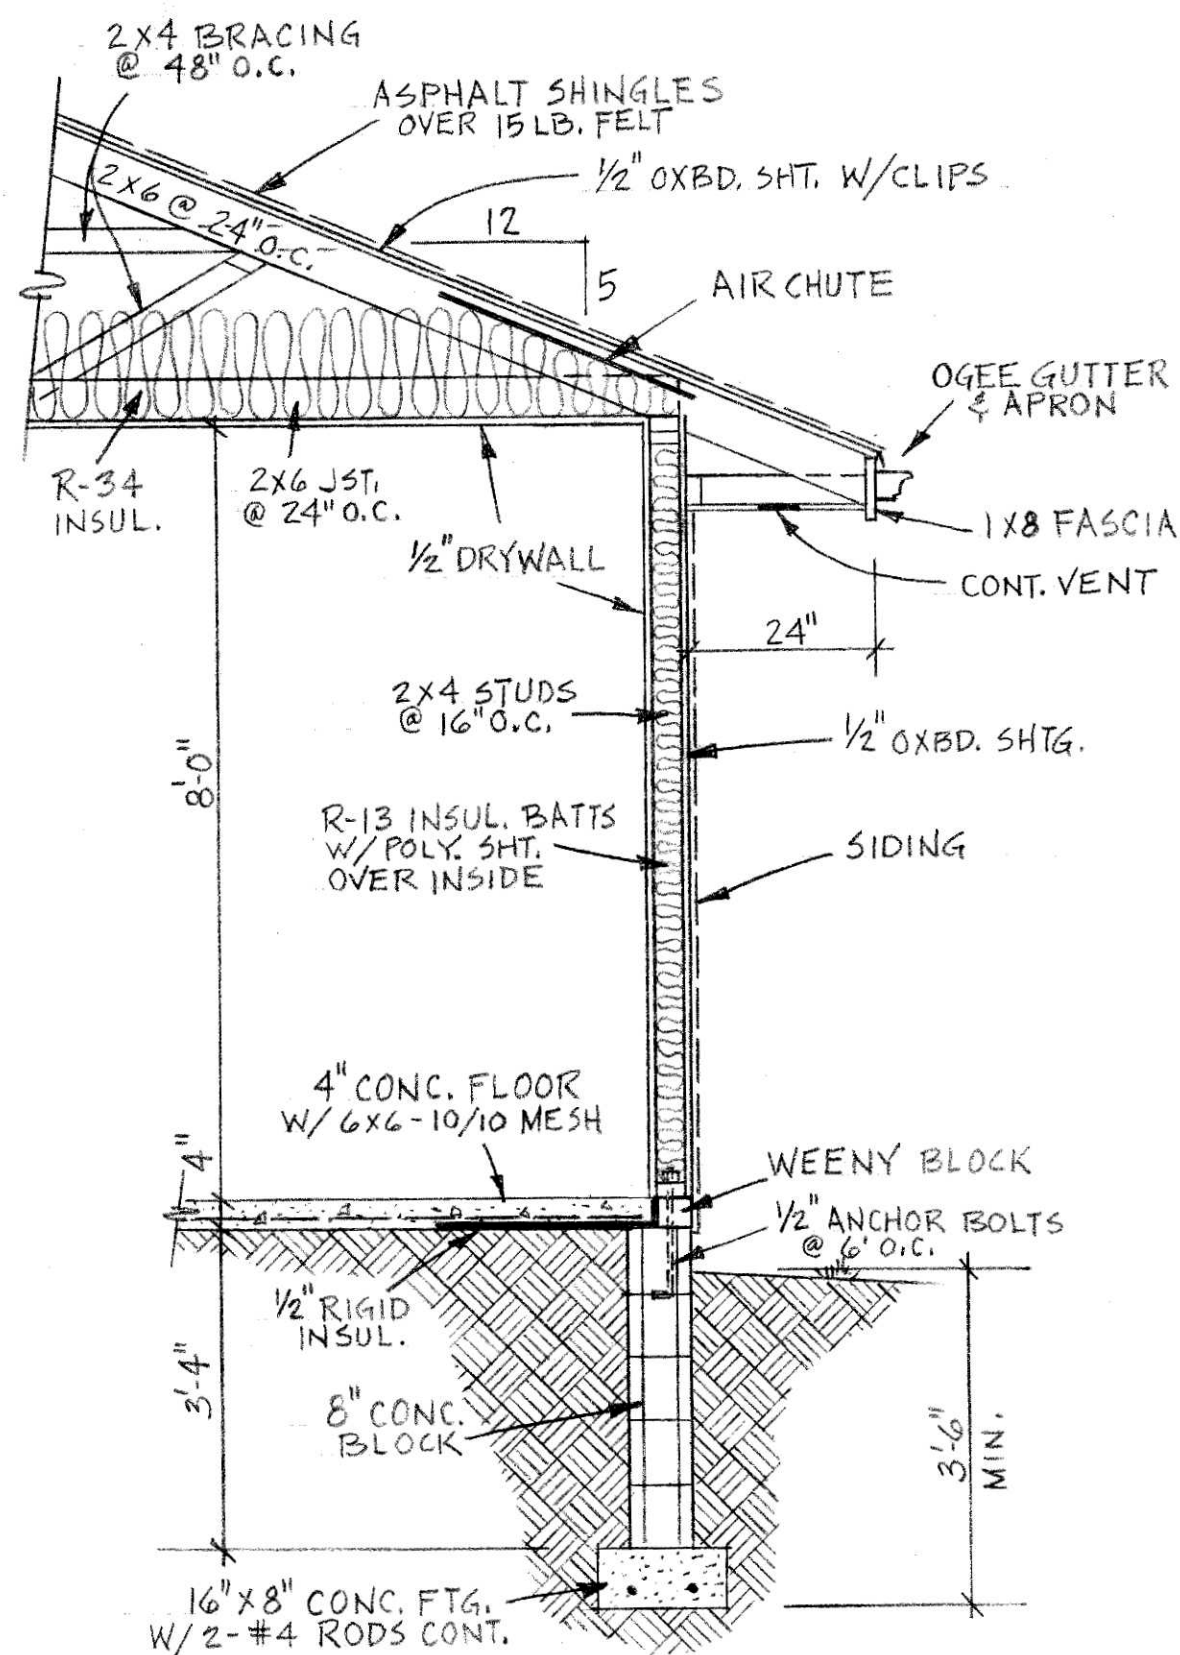

TYPICAL SECTION
1/2" = 1'-0"

FLAT IRON INC.
PHONE 968-4137

1